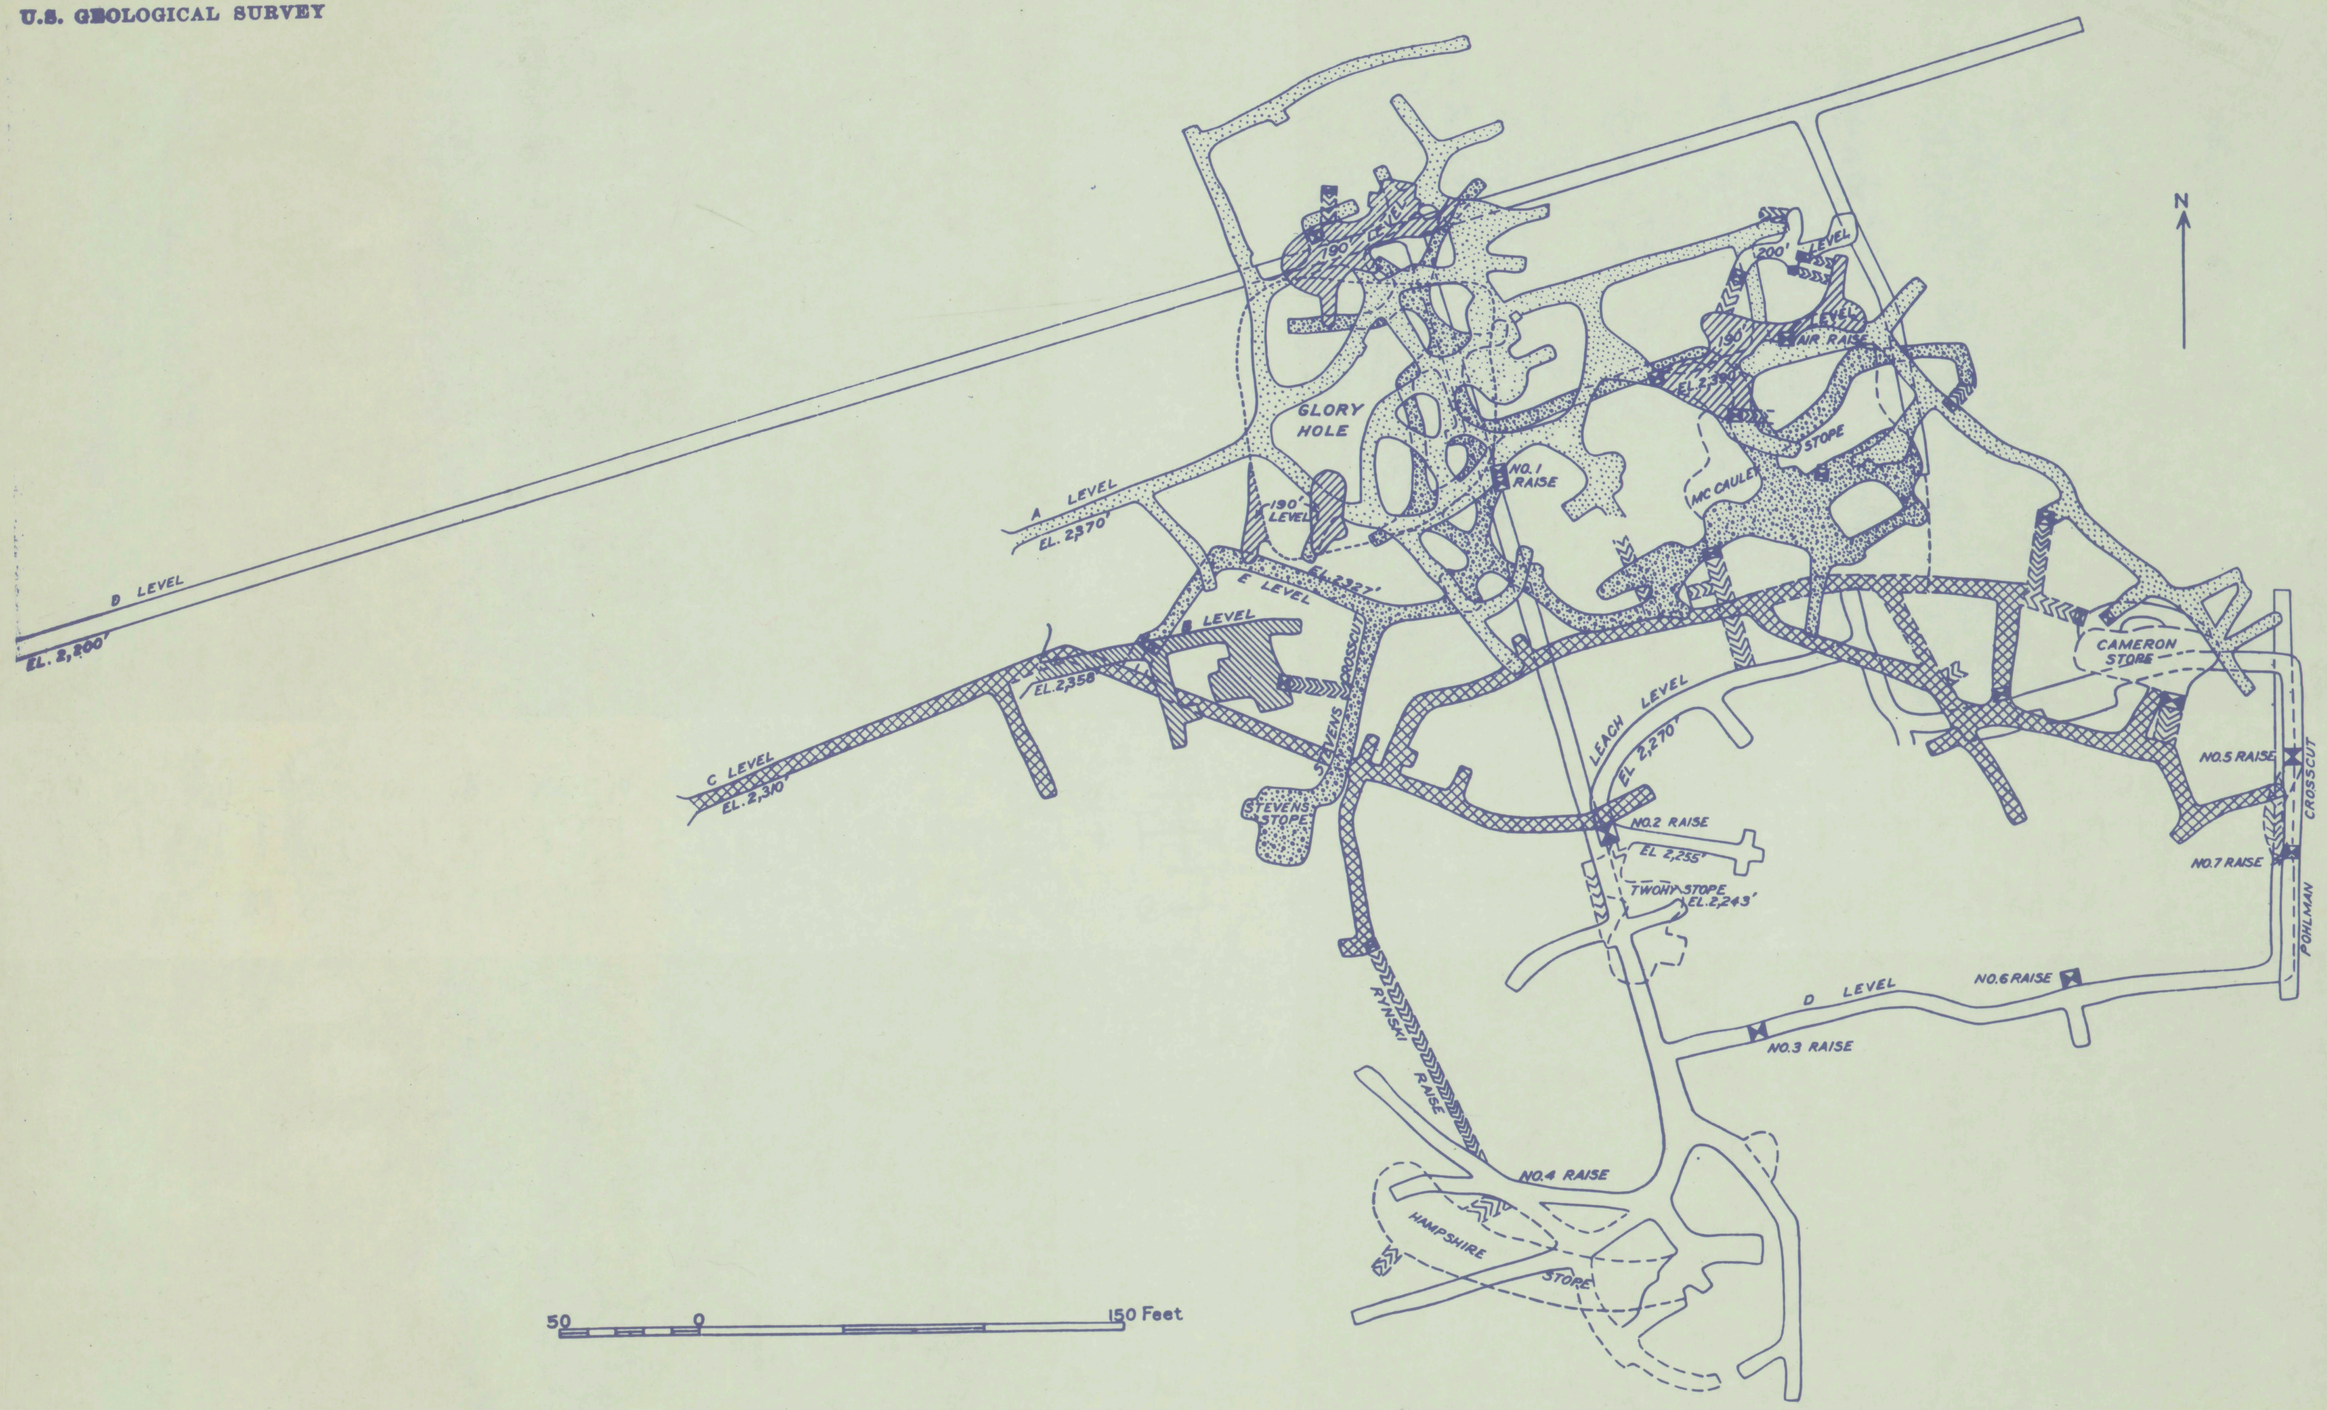

PLAN OF NORTH-END WORKINGS OF QUEEN OF BRONZE MINE.

P-155