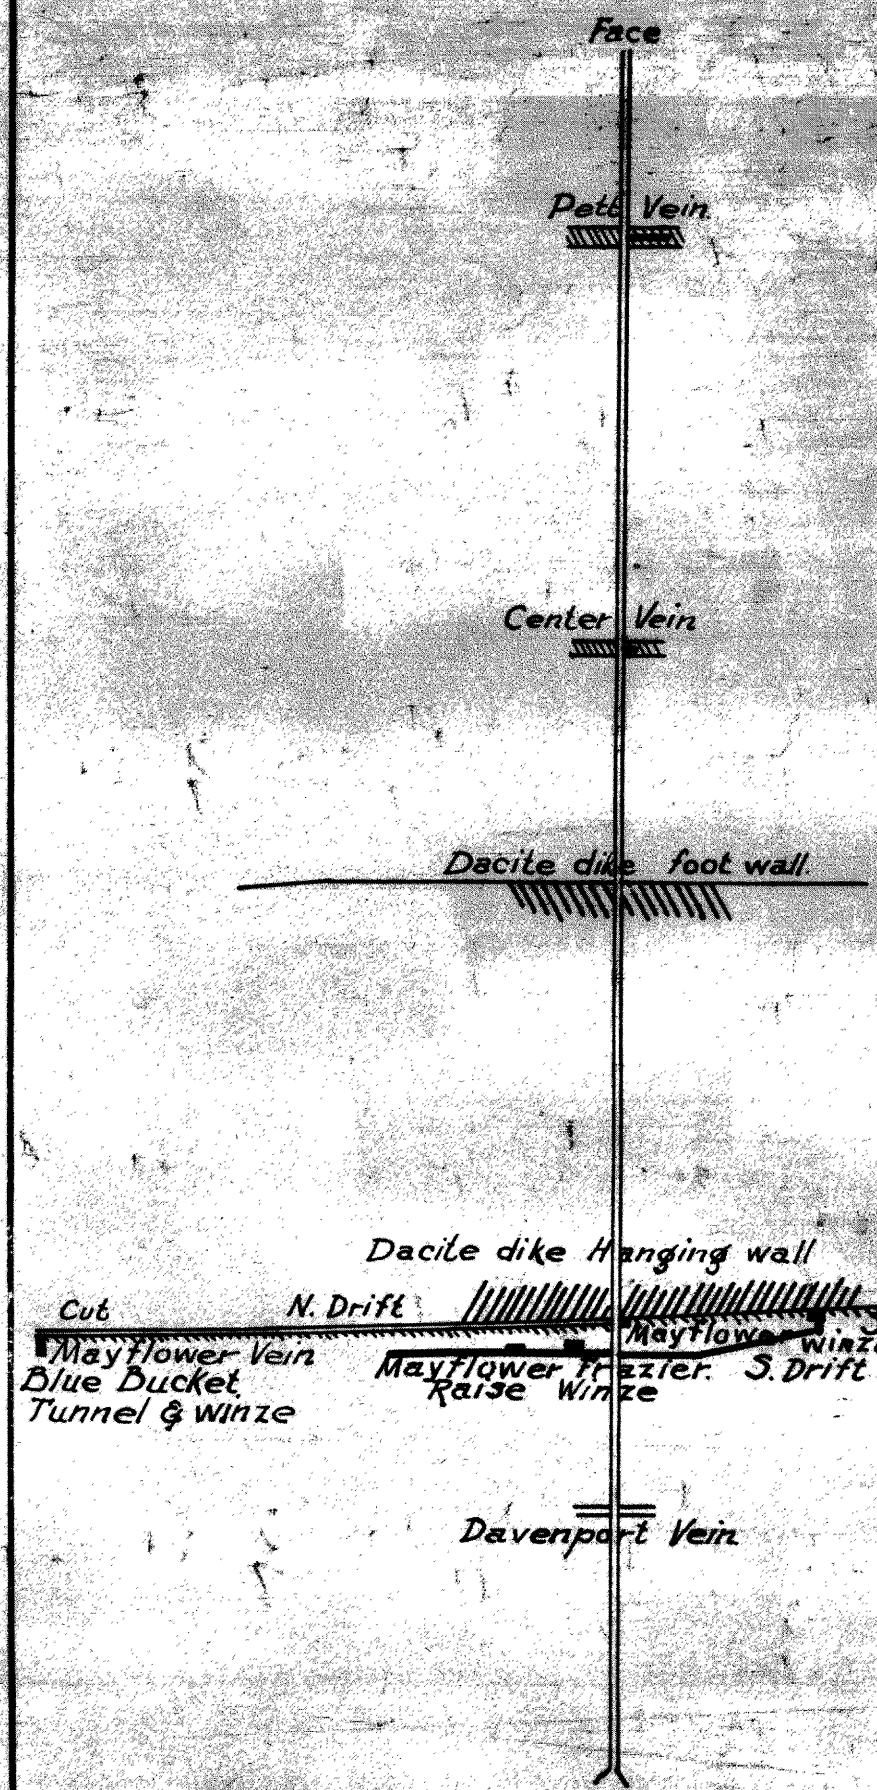

Mayflower Tunnel & Adjacent workings
Scale 150'=1"

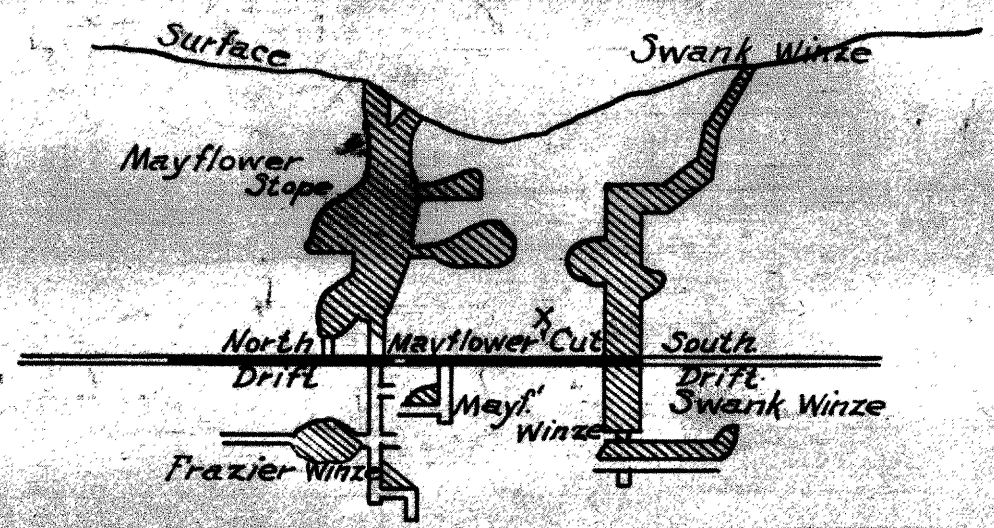

Longitudinal Section Along Mayflower Vein Showing The Swank & Mayflower Stopes
Scale 150'=1"