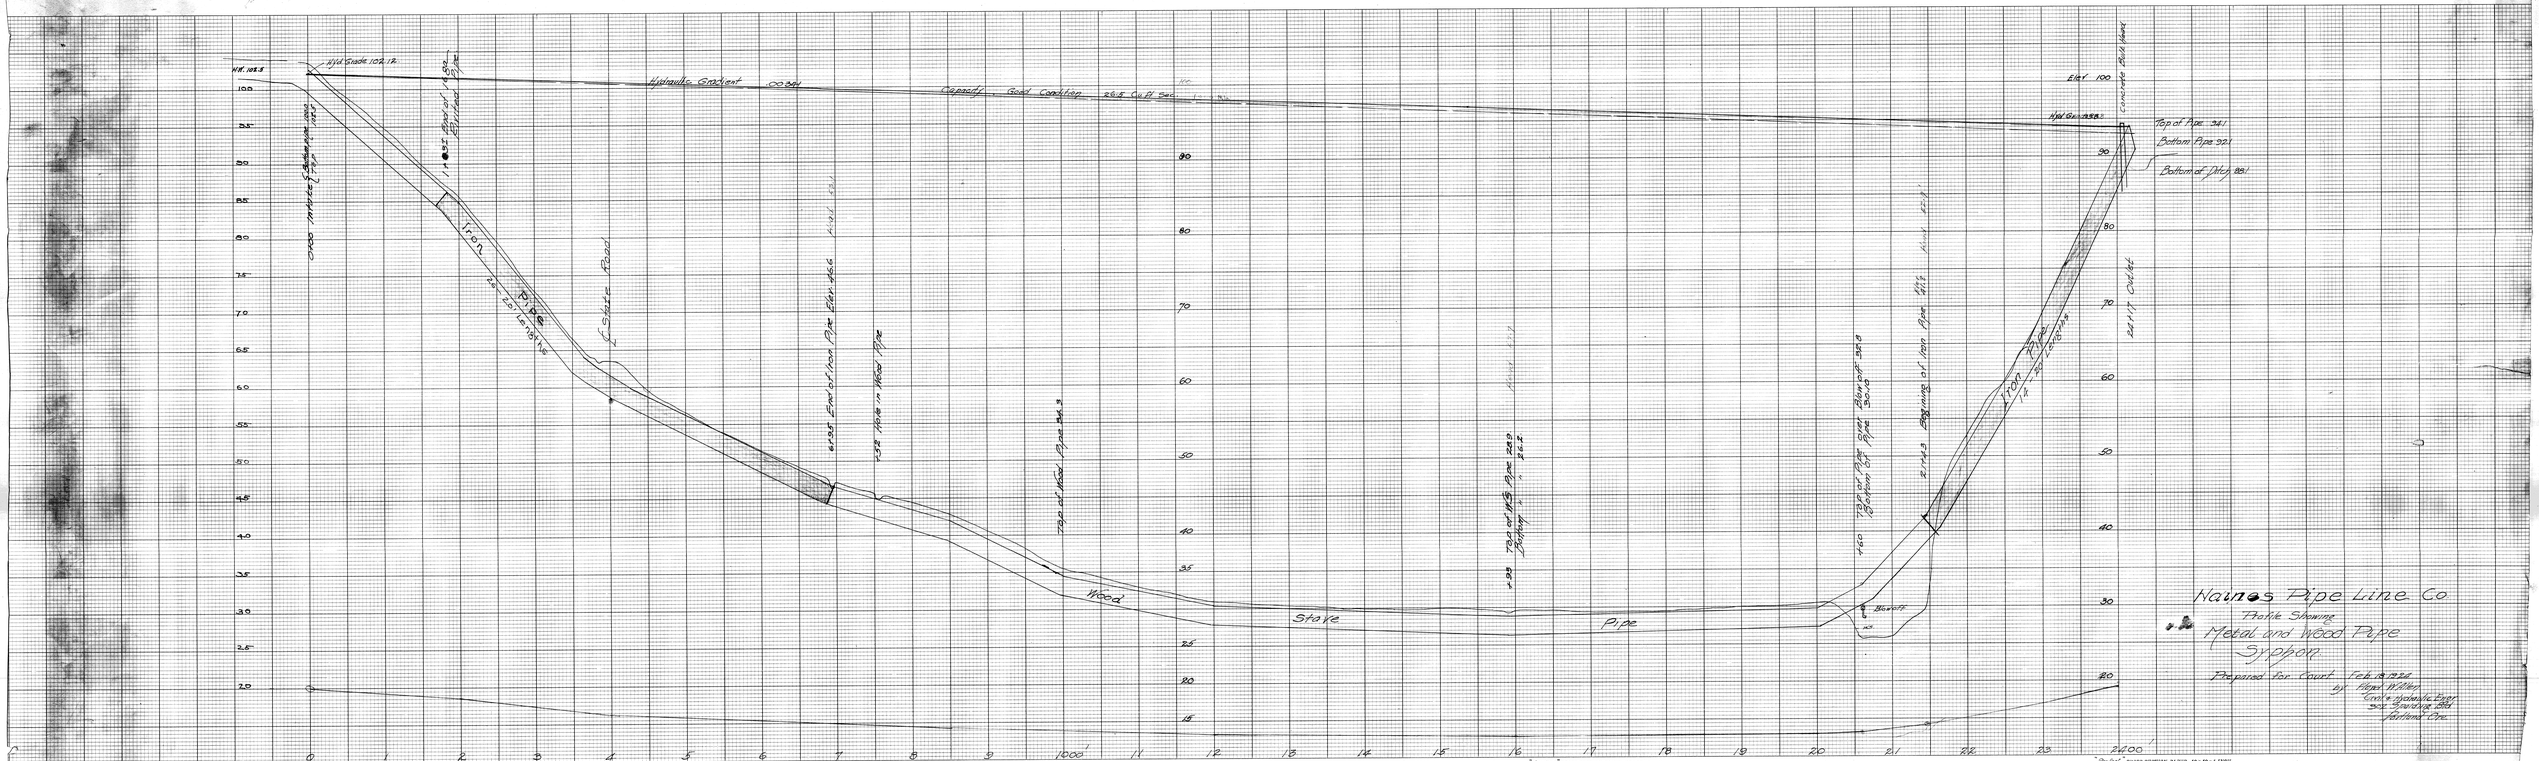
Naines Pipe Line Co.
Profile Showing
Metal and Wood Pipe
Syphon
Prepared for Court Feb 18 1924
by Floyd Willen
Civil & Hydraulic Engr
302 Spalding Bld
Portland Ore.
Hyd Grade 102.12
Hydraulic Gradient .00344
Capacity Good Condition 26.5 Cu Ft Sec
Elev 100
Concrete Bulk Head
Top of Pipe 94.1
Bottom Pipe 92.1
Bottom of Ditch 88.1
Iron Pipe
26 - 20' Lengths
℄ State Road
Wood Stave Pipe
Top of Wood Pipe 34.3
Top of W.S. Pipe 28.9
Bottom " " 26.2
Top of Pipe over Blow off 32.8
Bottom of Pipe 30.10
Beginning of Iron Pipe
Iron Pipe
14 - 20' Lengths
24 x 17 Outlet
Blowoff
"Stafford" CROSS SECTION PAPER. 10 x 10 - 1 INCH. EUGENE DIETZGEN Co.