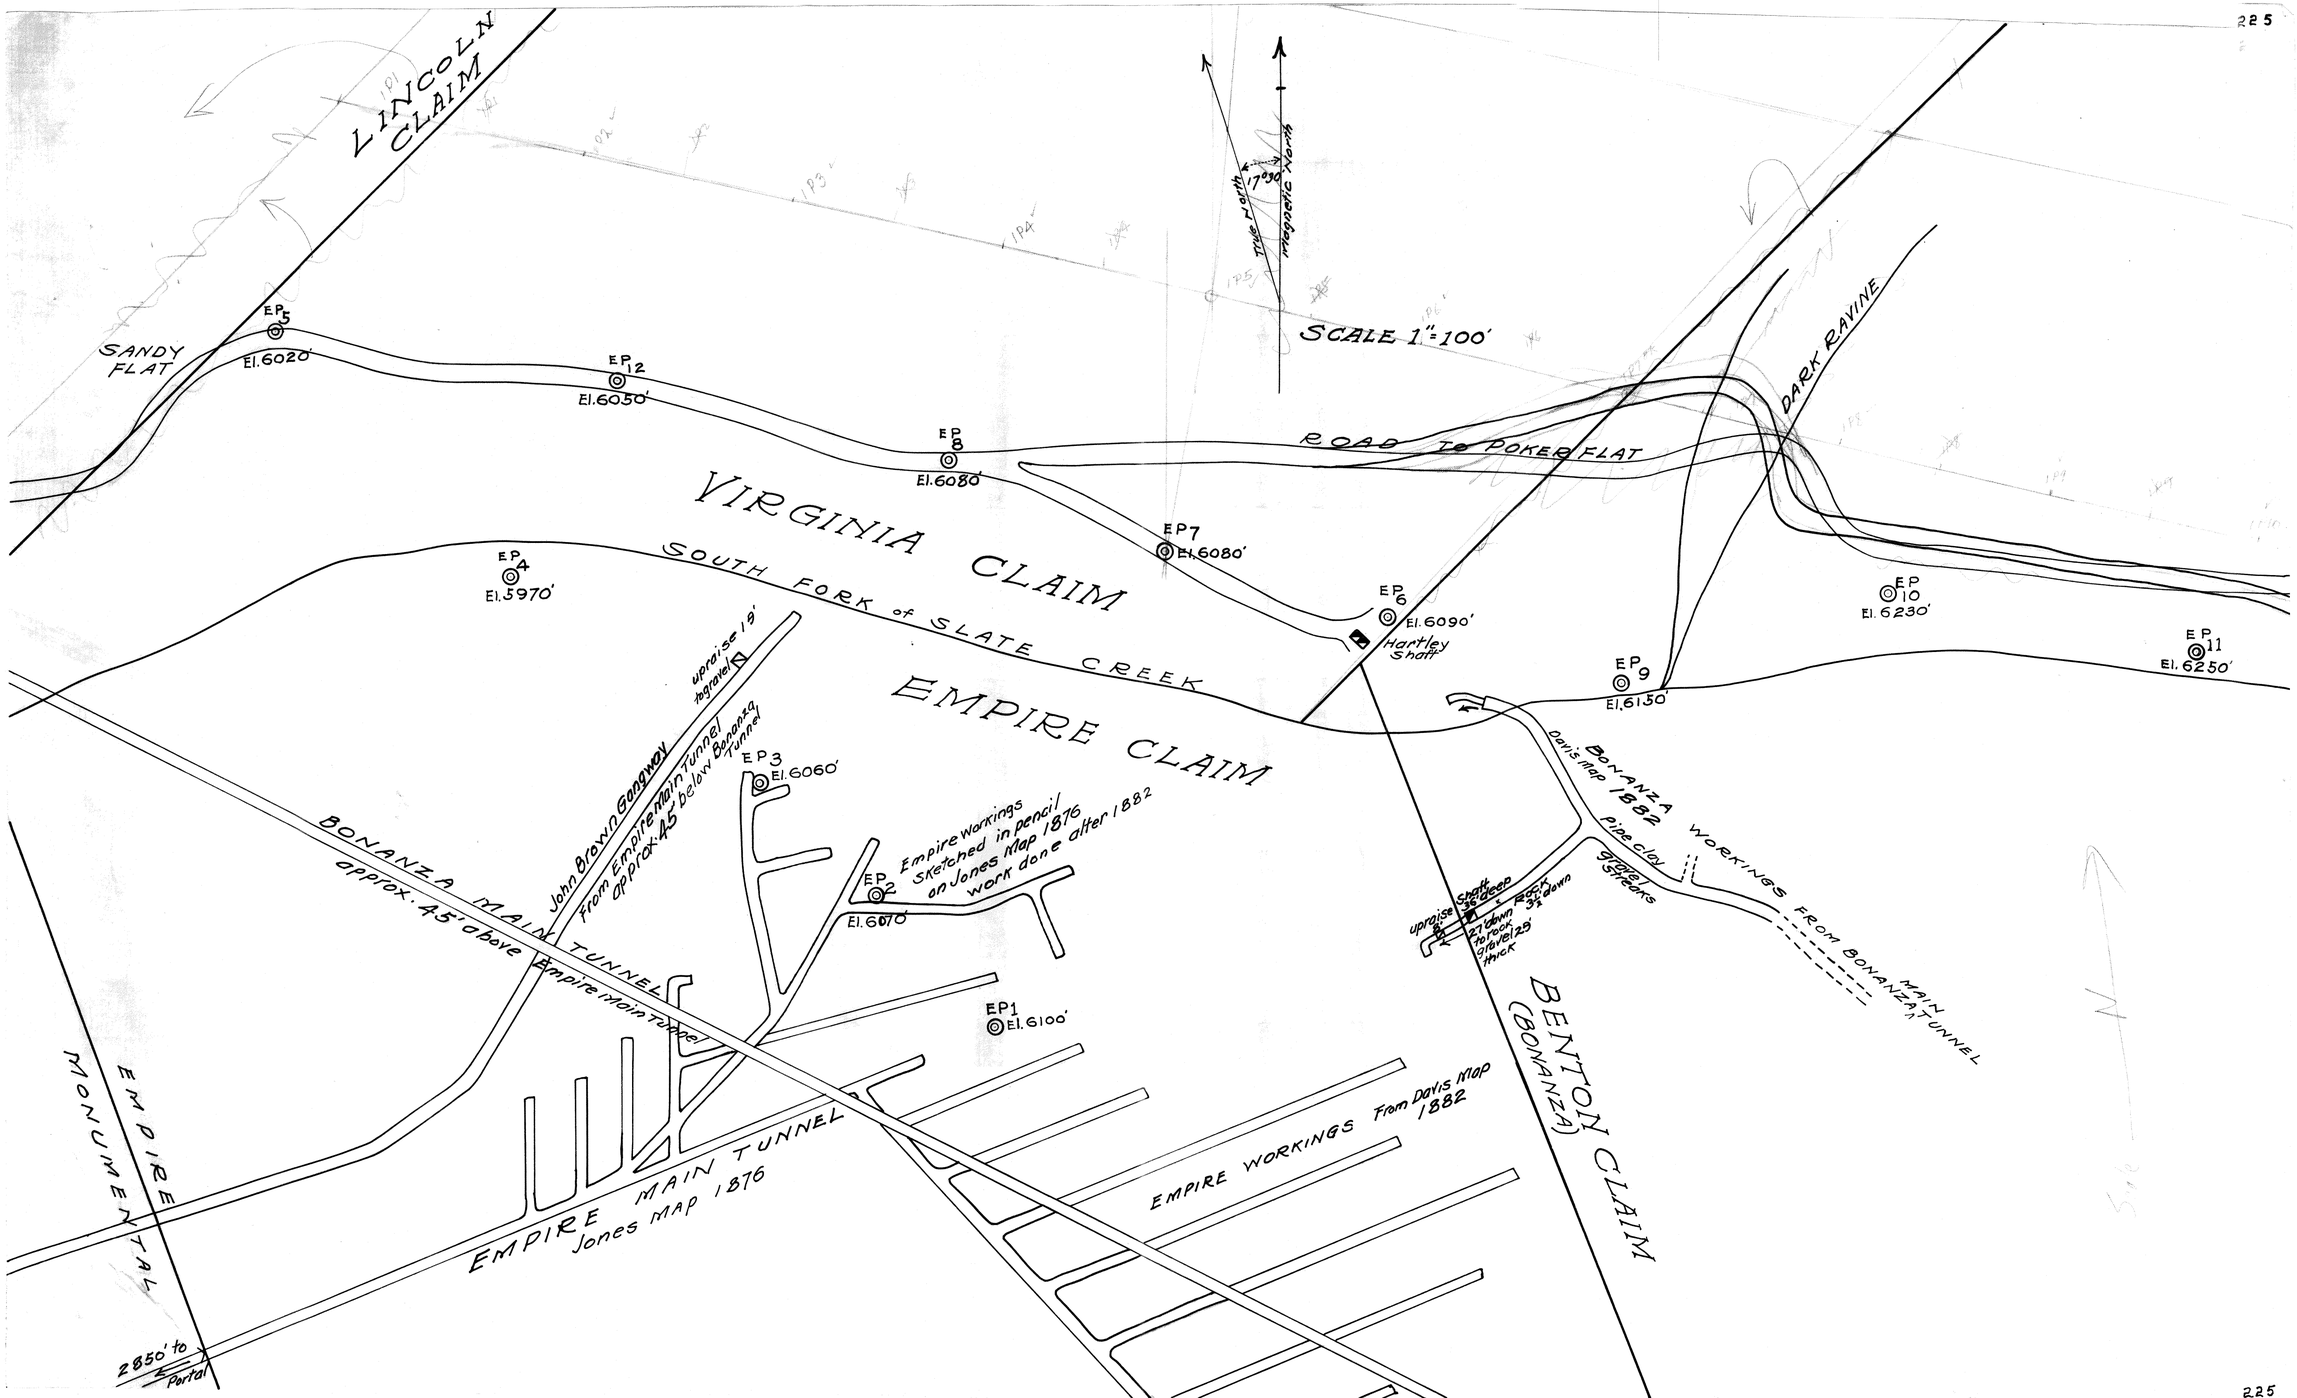
LINCOLN CLAIM
SANDY FLAT
EP5
El.6020'
EP12
El.6050'
EP8
El.6080'
EP7
El.6080'
EP4
El.5970'
EP6
El.6090'
Hartley Shaft
EP9
El.6150'
EP10
El.6230'
EP11
El.6250'
True North
Magnetic North
17°30'
SCALE 1"=100'
ROAD TO POKER FLAT
DARK RAVINE
VIRGINIA CLAIM
SOUTH FORK of SLATE CREEK
EMPIRE CLAIM
upraise 19' to gravel
John Brown Gangway
From Empire Main Tunnel approx. 45' below Bonanza Tunnel
EP3
El.6060'
EP2
El.6070'
Empire Workings sketched in pencil on Jones Map 1876 work done after 1882
BONANZA MAIN TUNNEL
approx. 45' above Empire Main Tunnel
EP1
El.6100'
BONANZA
Davis Map 1882
Pipe clay
gravel streaks
WORKINGS FROM BONANZA MAIN TUNNEL
upraise 8'
Shaft 36' deep
27' down to rock
Rock 3½' down
gravel 25' thick
BENTON CLAIM (BONANZA)
EMPIRE WORKINGS From Davis Map 1882
EMPIRE MAIN TUNNEL
Jones Map 1876
EMPIRE MONUMENTAL
2850' to Portal
N