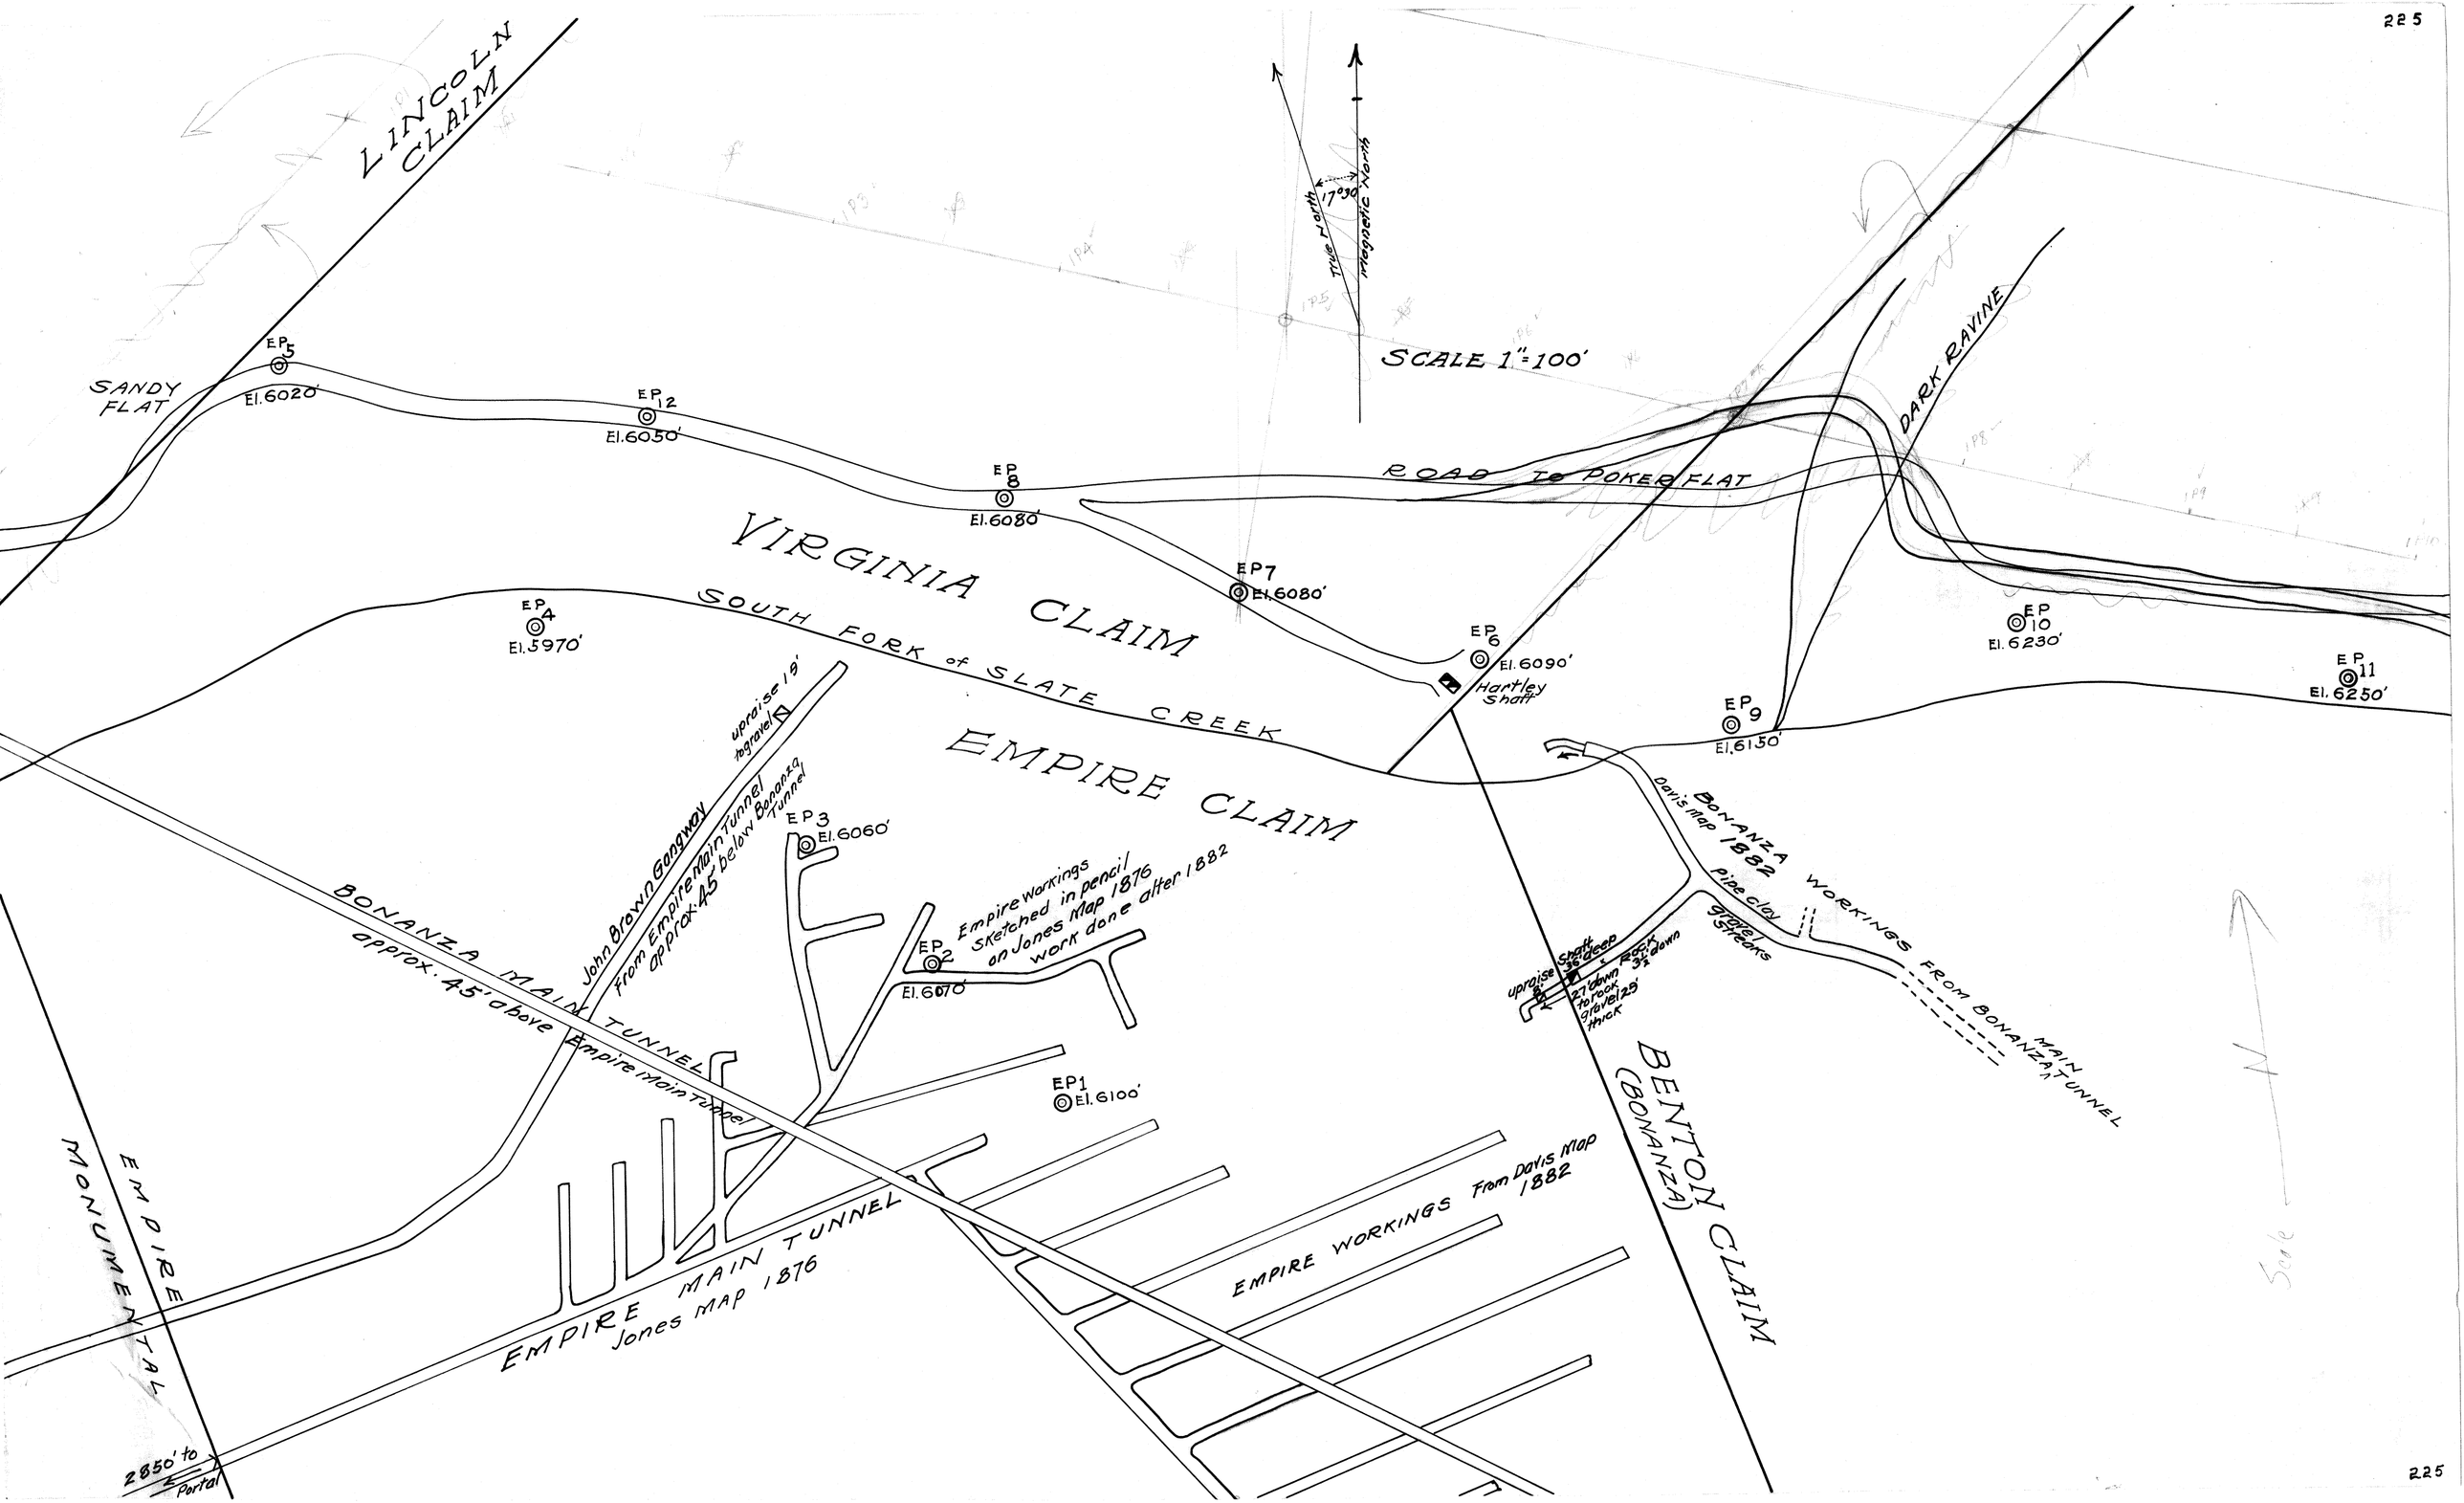
LINCOLN CLAIM
SANDY FLAT
EP5
El. 6020'
EP12
El. 6050'
EP8
El. 6080'
True North
17°30'
Magnetic North
SCALE 1" = 100'
ROAD to POKER FLAT
DARK RAVINE
VIRGINIA CLAIM
SOUTH FORK of SLATE CREEK
EP7
El. 6080'
EP4
El. 5970'
EP6
El. 6090'
Hartley Shaft
EP10
El. 6230'
EP11
El. 6250'
EP9
El. 6150'
EMPIRE CLAIM
uprais 19' to gravel
John Brown Gangway
From Empire Main Tunnel approx 45' below Bonanza Tunnel
EP3
El. 6060'
Empire Workings Sketched in pencil on Jones Map 1876 work done after 1882
EP2
El. 6070'
BONANZA MAIN TUNNEL
approx. 45' above Empire Main Tunnel
EP1
El. 6100'
Davis Map 1882
BONANZA WORKINGS FROM BONANZA MAIN TUNNEL
pipe clay
gravel streaks
uprais Shaft 36' deep
27' down rock to rock gravel 29' thick
3½' down
BENTON CLAIM (BONANZA)
EMPIRE MONUMENTAL
EMPIRE MAIN TUNNEL Jones Map 1876
EMPIRE WORKINGS From Davis Map 1882
2850' to Portal